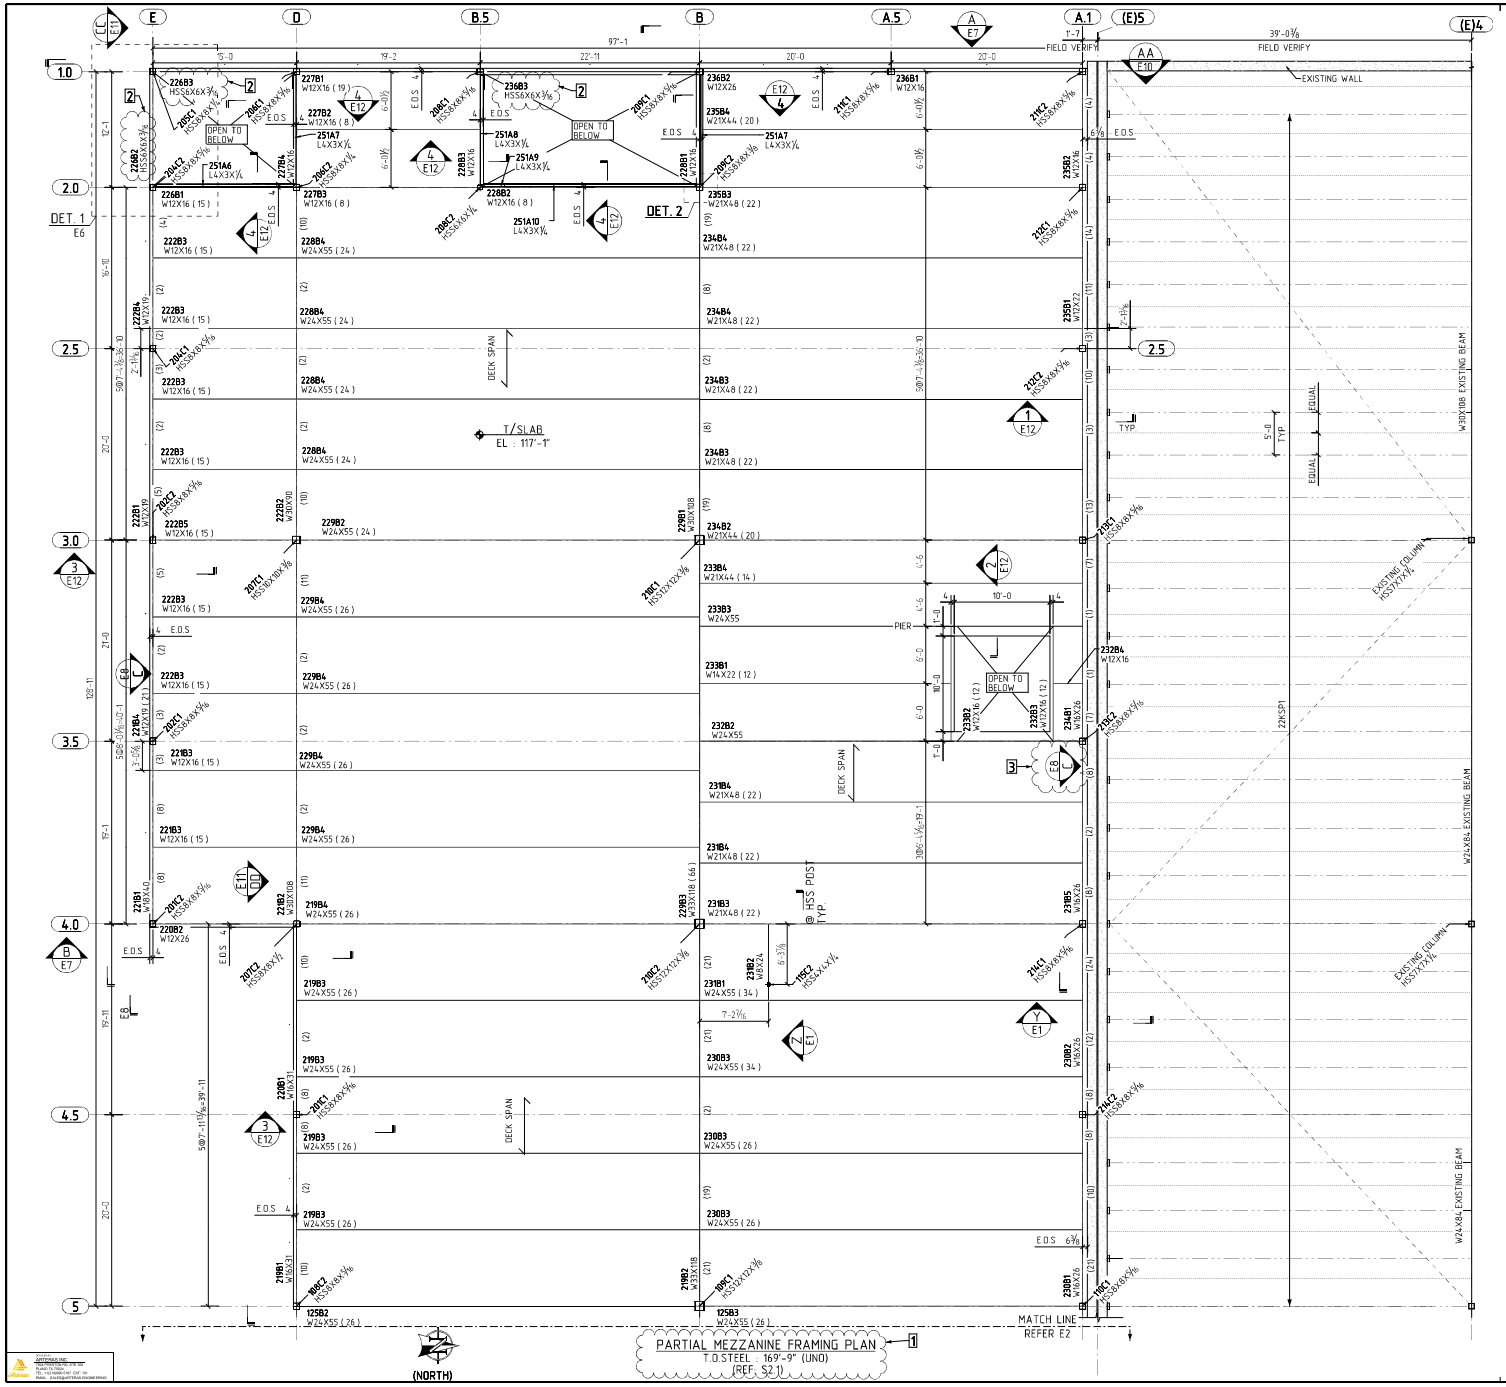
PARTIAL MEZZANINE FRAMING PLAN
T.O.STEEL : 169'-9" (UNO)
(REF. S2.1)
(NORTH)
MATCH LINE
REFER E2
DET. 1
DET. 2
T/SLAB
EL : 117'-1"
DECK SPAN
PIER
OPEN TO BELOW
EXISTING WALL
EXISTING COLUMN
EXISTING BEAM
FIELD VERIFY
EQUAL
TYP
E.O.S
@ HSS POST TYP